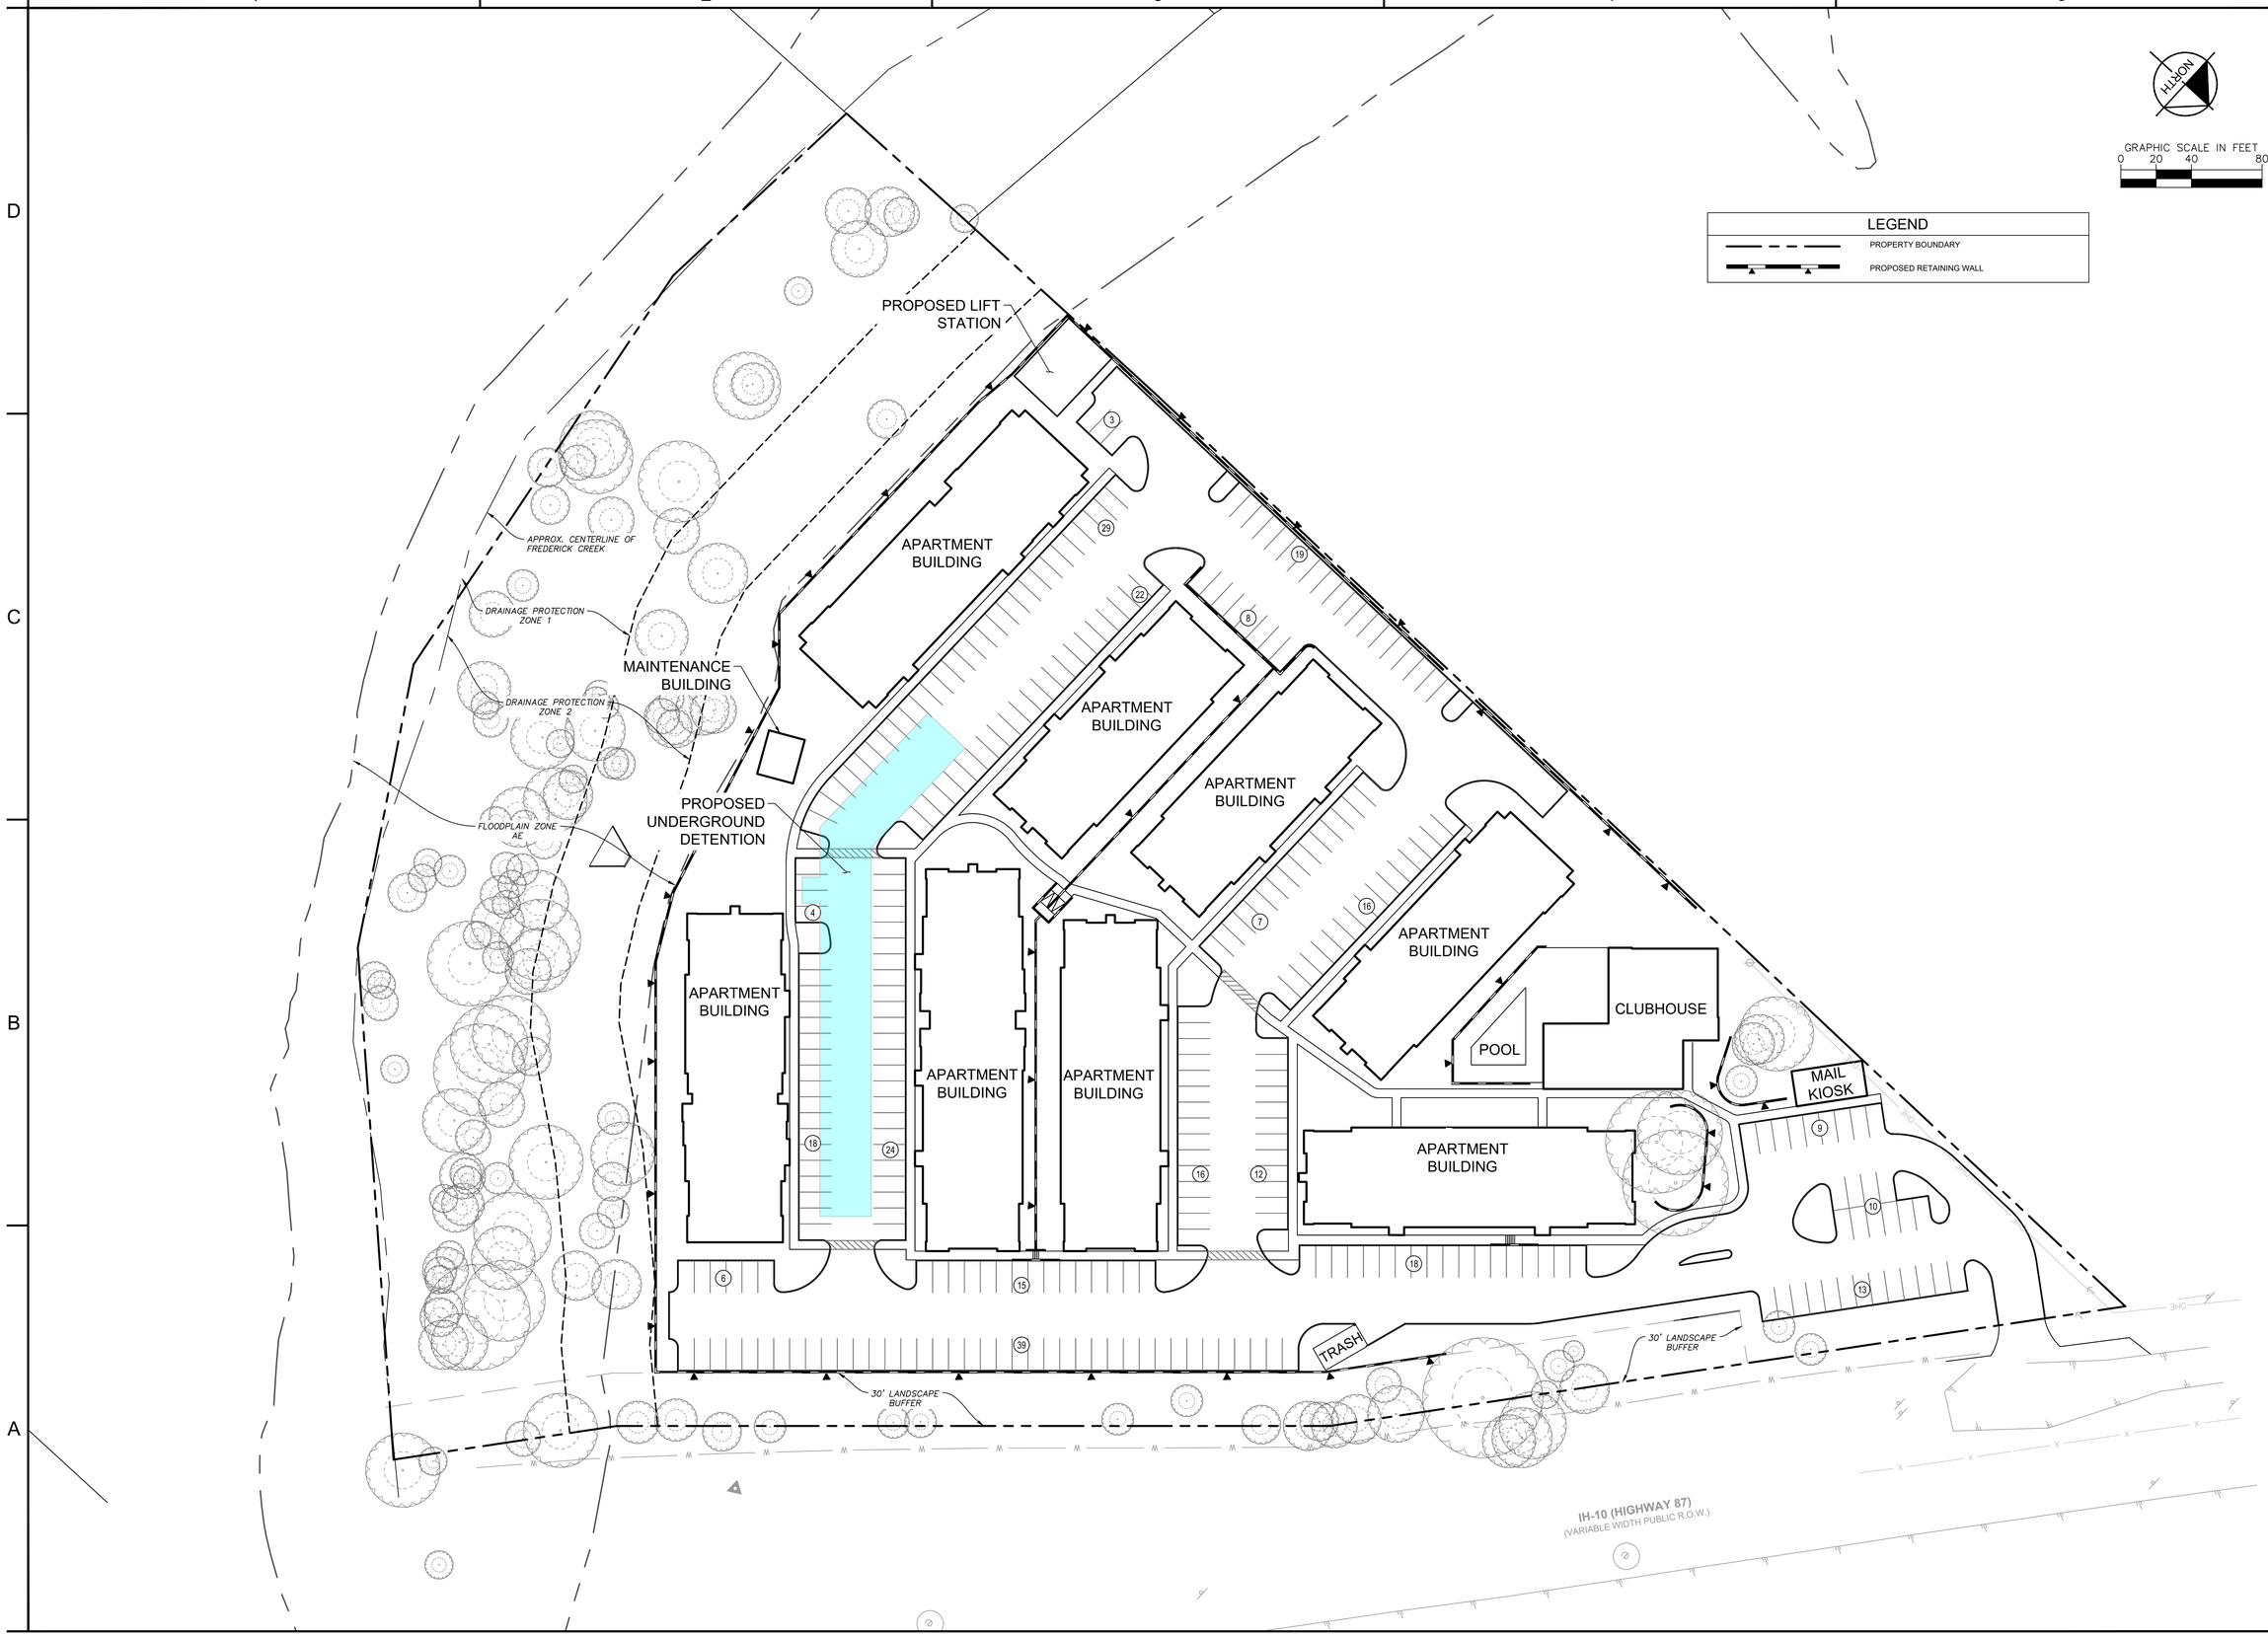

No.	REVISIONS	DATE	BY

Kimley»Horn
©2020 KIMLEY-HORN AND ASSOCIATES, INC.
601 NW LOOP 410, SUITE 350, SAN ANTONIO, TX 78216
PHONE: 210-541-9166 FAX: 210-541-8639
WWW.KIMLEY-HORN.COM TBPE FIRM NO. 928

FOR REVIEW ONLY

KHA PROJECT 069203O1
DATE 10/28/2021
SCALE AS SHOWN
DESIGNED BY CMA
DRAWN BY CMA
CHECKED BY MGM

PRELIMINARY SITE PLAN EXHIBIT

BLUFF VIEW MULIT-FAMILY

REPARED FOR
ROERS COMPANIES

KENDALL COUNTY TEXAS

SHEET NUMBER
--

Plotted By: Adams, Cole October 28, 2021 04:12:17pm K:\SNA_Civil\069203O1-Roers Bluffs\CAD\Exhibits\SitePlanExhibit.dwg
This document, together with the concepts and designs presented herein, as an instrument of service, is intended only for the specific purpose and client for which it was prepared. Reuse of and improper reliance on this document without written authorization and adaptation by Kimley-Horn and Associates, Inc. shall be without liability to Kimley-Horn and Associates, Inc.