LNS SIGNS

SALES@LNSSIGNS.com www.LNSSIGNS.com 972.790.8900 fax 972.790.8997

11330 Luna Road Dallas, Texas 75229

Site Map

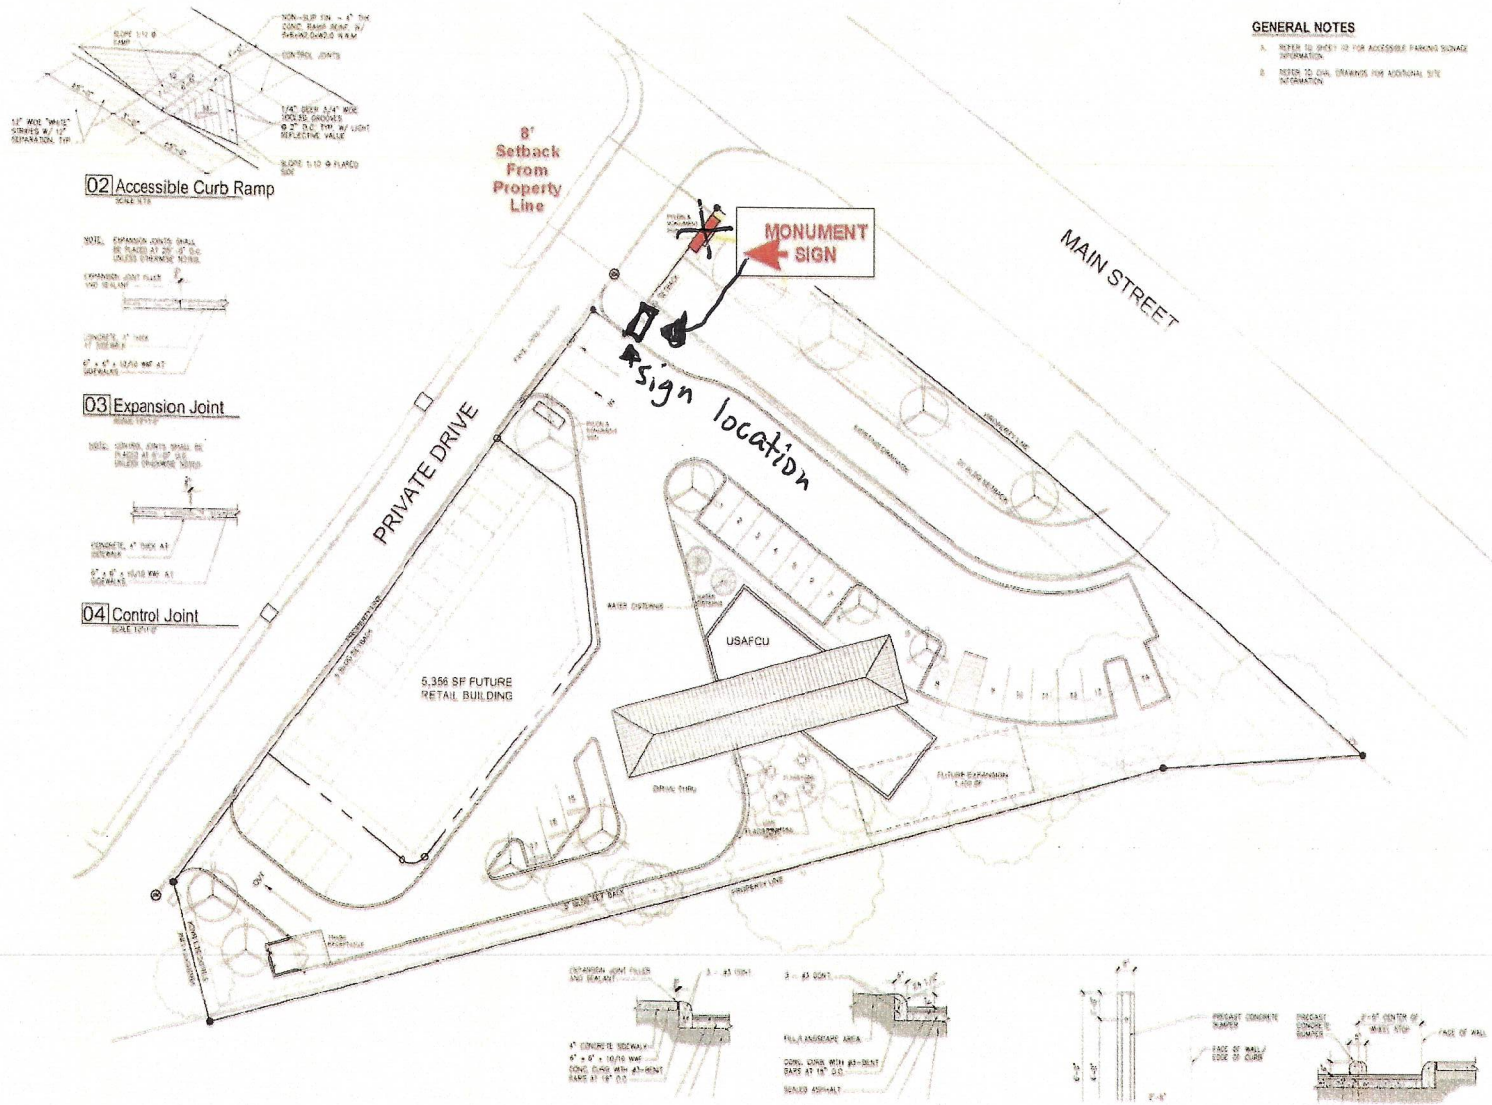

DESIGNED FOR:
Alliance Credit Union

PROJECT LOCATION:
1440 South Main St.
Boerne, TX 78006

DATE:	DRAWN BY:
3-13-26	JL

FILE SAVED AS:

SALESPERSON:
Dustin Hudgeons

This is an original drawing, created by LNS Signs, Inc., (Hereinafter referred to as LNS). It is submitted for your personal use in connection with the project being planned for you by LNS. It is not to be shown to anyone outside your organization, nor is it to be used, reproduced, copied or exhibited in any fashion whatsoever. All or any part of this design (except registered trademarks) remain the property of LNS.

Copyright © 2026 LNS Signs Inc.

TSCL 18510
UL# E342647

NOTES:

ELECTRICAL TO BE U.L. APPROVED & SHALL MEET 2023 N.E.C. STANDARDS
Underwriters Laboratories Inc.
ELECTRIC SIGN

Your LNS Signs proof is ready for your approval!

PLEASE BOOKMARK TO PRINT ALL METHOD IS CORRECT

We will not be responsible for errors or omissions after your proof is approved.

Please Note: Production of this order is based upon the above design as signed and approved. Finish are designed to minimize distortion of final cut. Please examine carefully for any areas to be approved. Best proofs on general appearance are. Please check spelling and punctuation as it only. Shapes and lettering specifications are approximate. Minor adjustments may be made without prior approval.

Thank you for choosing LNS Signs!

Note: All possible improvements to match colors of tape, 3M Scotchcal or 3M PANTONE matching system colors have been provided. No exact color scheme can be guaranteed, due to printing limitations, environmental factors, and other characteristics that change how we, guarantee color.

CUSTOMER APPROVAL

DATE